TYPICAL BICYCLE LANE SIGNING AND PAVEMENT MARKING SYMBOLS FOR INTERSECTIONS AND CROSSINGS

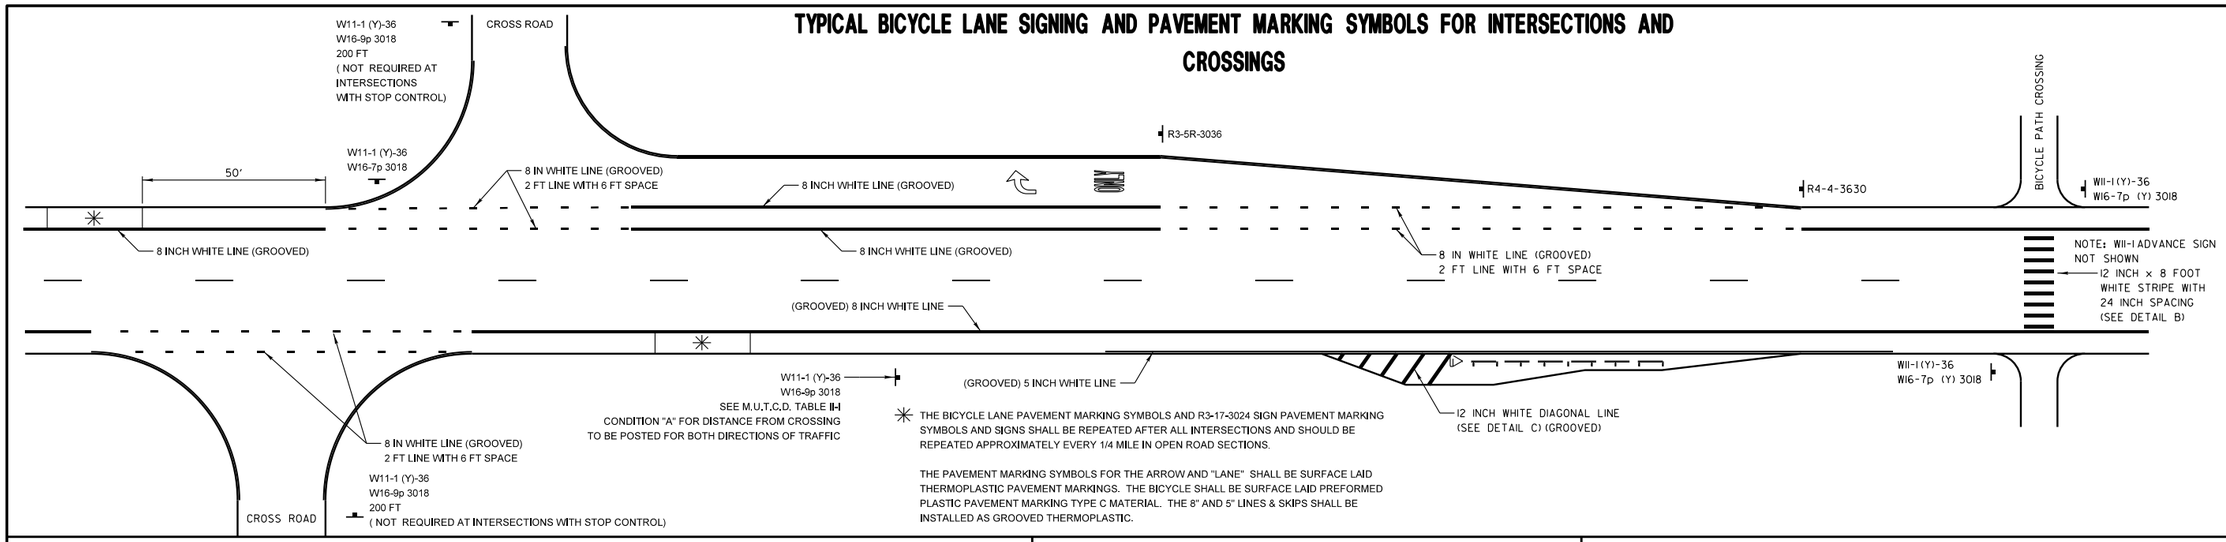

✳ THE BICYCLE LANE PAVEMENT MARKING SYMBOLS AND R3-17-3024 SIGN PAVEMENT MARKING SYMBOLS AND SIGNS SHALL BE REPEATED AFTER ALL INTERSECTIONS AND SHOULD BE REPEATED APPROXIMATELY EVERY 1/4 MILE IN OPEN ROAD SECTIONS.

THE PAVEMENT MARKING SYMBOLS FOR THE ARROW AND "LANE" SHALL BE SURFACE LAID THERMOPLASTIC PAVEMENT MARKINGS. THE BICYCLE SHALL BE SURFACE LAID PREFORMED PLASTIC PAVEMENT MARKING TYPE C MATERIAL. THE 8" AND 5" LINES & SKIPS SHALL BE INSTALLED AS GROOVED THERMOPLASTIC.

BICYCLE LANE PAVEMENT MARKINGS DETAIL A

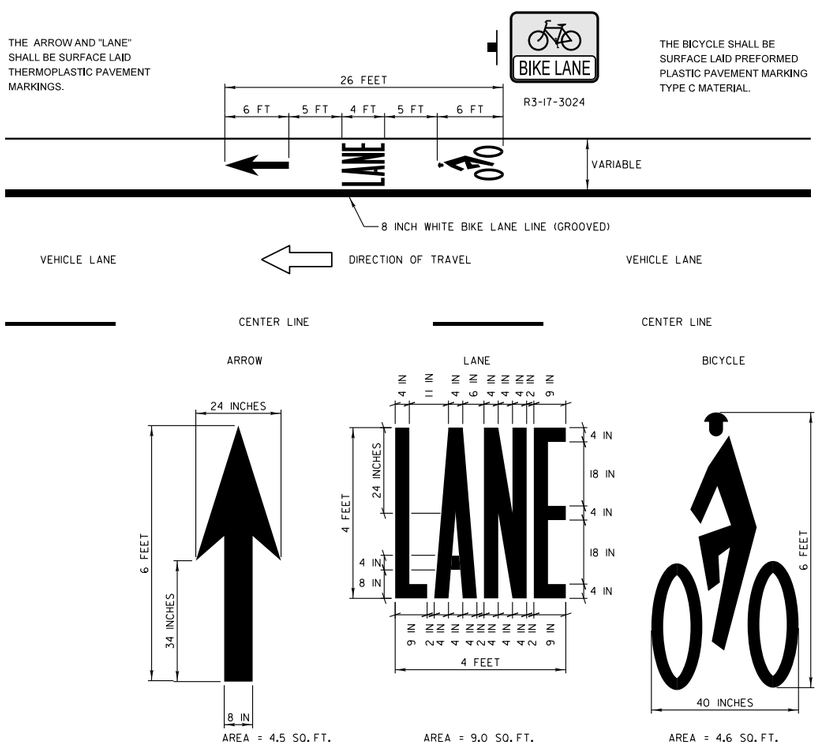

AREA = 4.5 SQ. FT. AREA = 9.0 SQ. FT. AREA = 4.6 SQ. FT.

TYPICAL BICYCLE PATH CROSSING DETAIL B

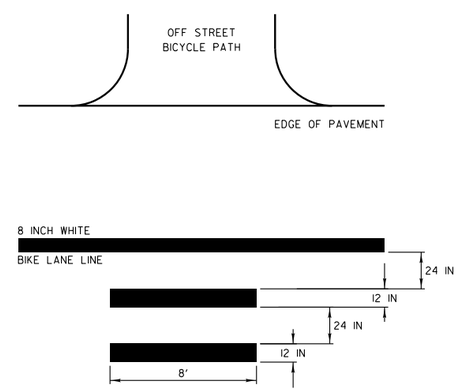

TYPICAL BICYCLE LANE SIGNS

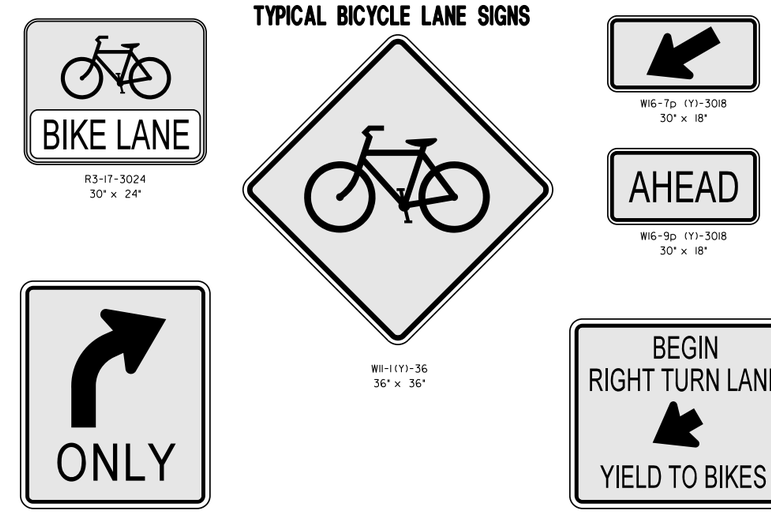

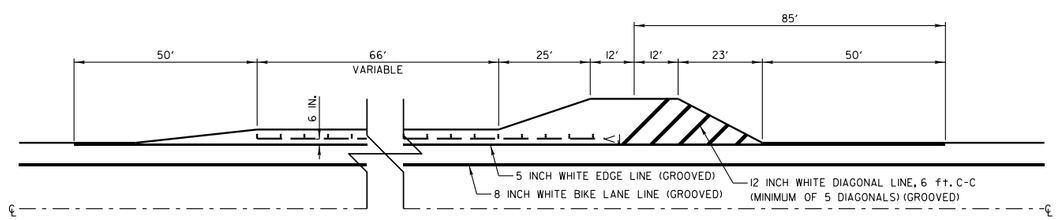

BICYCLE LANE PAVEMENT MARKINGS AT GUARD RAIL SECTIONS DETAIL C

REVISIONS	DATE
Reformat LCDOT Standard	7/15/10
Revised Pavement Marking Labels	5/2/17

LakeCounty Division of Transportation

APPROVED BY: A. KHAWAJA
DATE: APRIL 4, 2007

ON STREET BICYCLE LANE PAVEMENT MARKING AND SIGNING DETAILS
SHEET 1 OF 1

LC7801

REVISIONS / REMARKS					
NO.	DESCRIPTION	DATE	BY	SURVEYOR:	/
		/ /		DSGNR/LIAISON:	
		/ /		PLOTTED BY:	hdrmc 7/5/2017

LakeCounty Division of Transportation

PROJECT NAME
LAKE COUNTY STANDARDS & DETAILS

ROUTE	SECTION	SECTION NUMBER	SHEET	SHEETS
CHXX	XXX	XX-XXXXX-XX-XX	XXX	XXX

FILE NAME: C:\Users\hdrmc\Desktop\LC7801 ON STREET BICYCLE LANE PAVEMENT MARKING AND SIGNING DETAILS-revision 10-2012.dgn