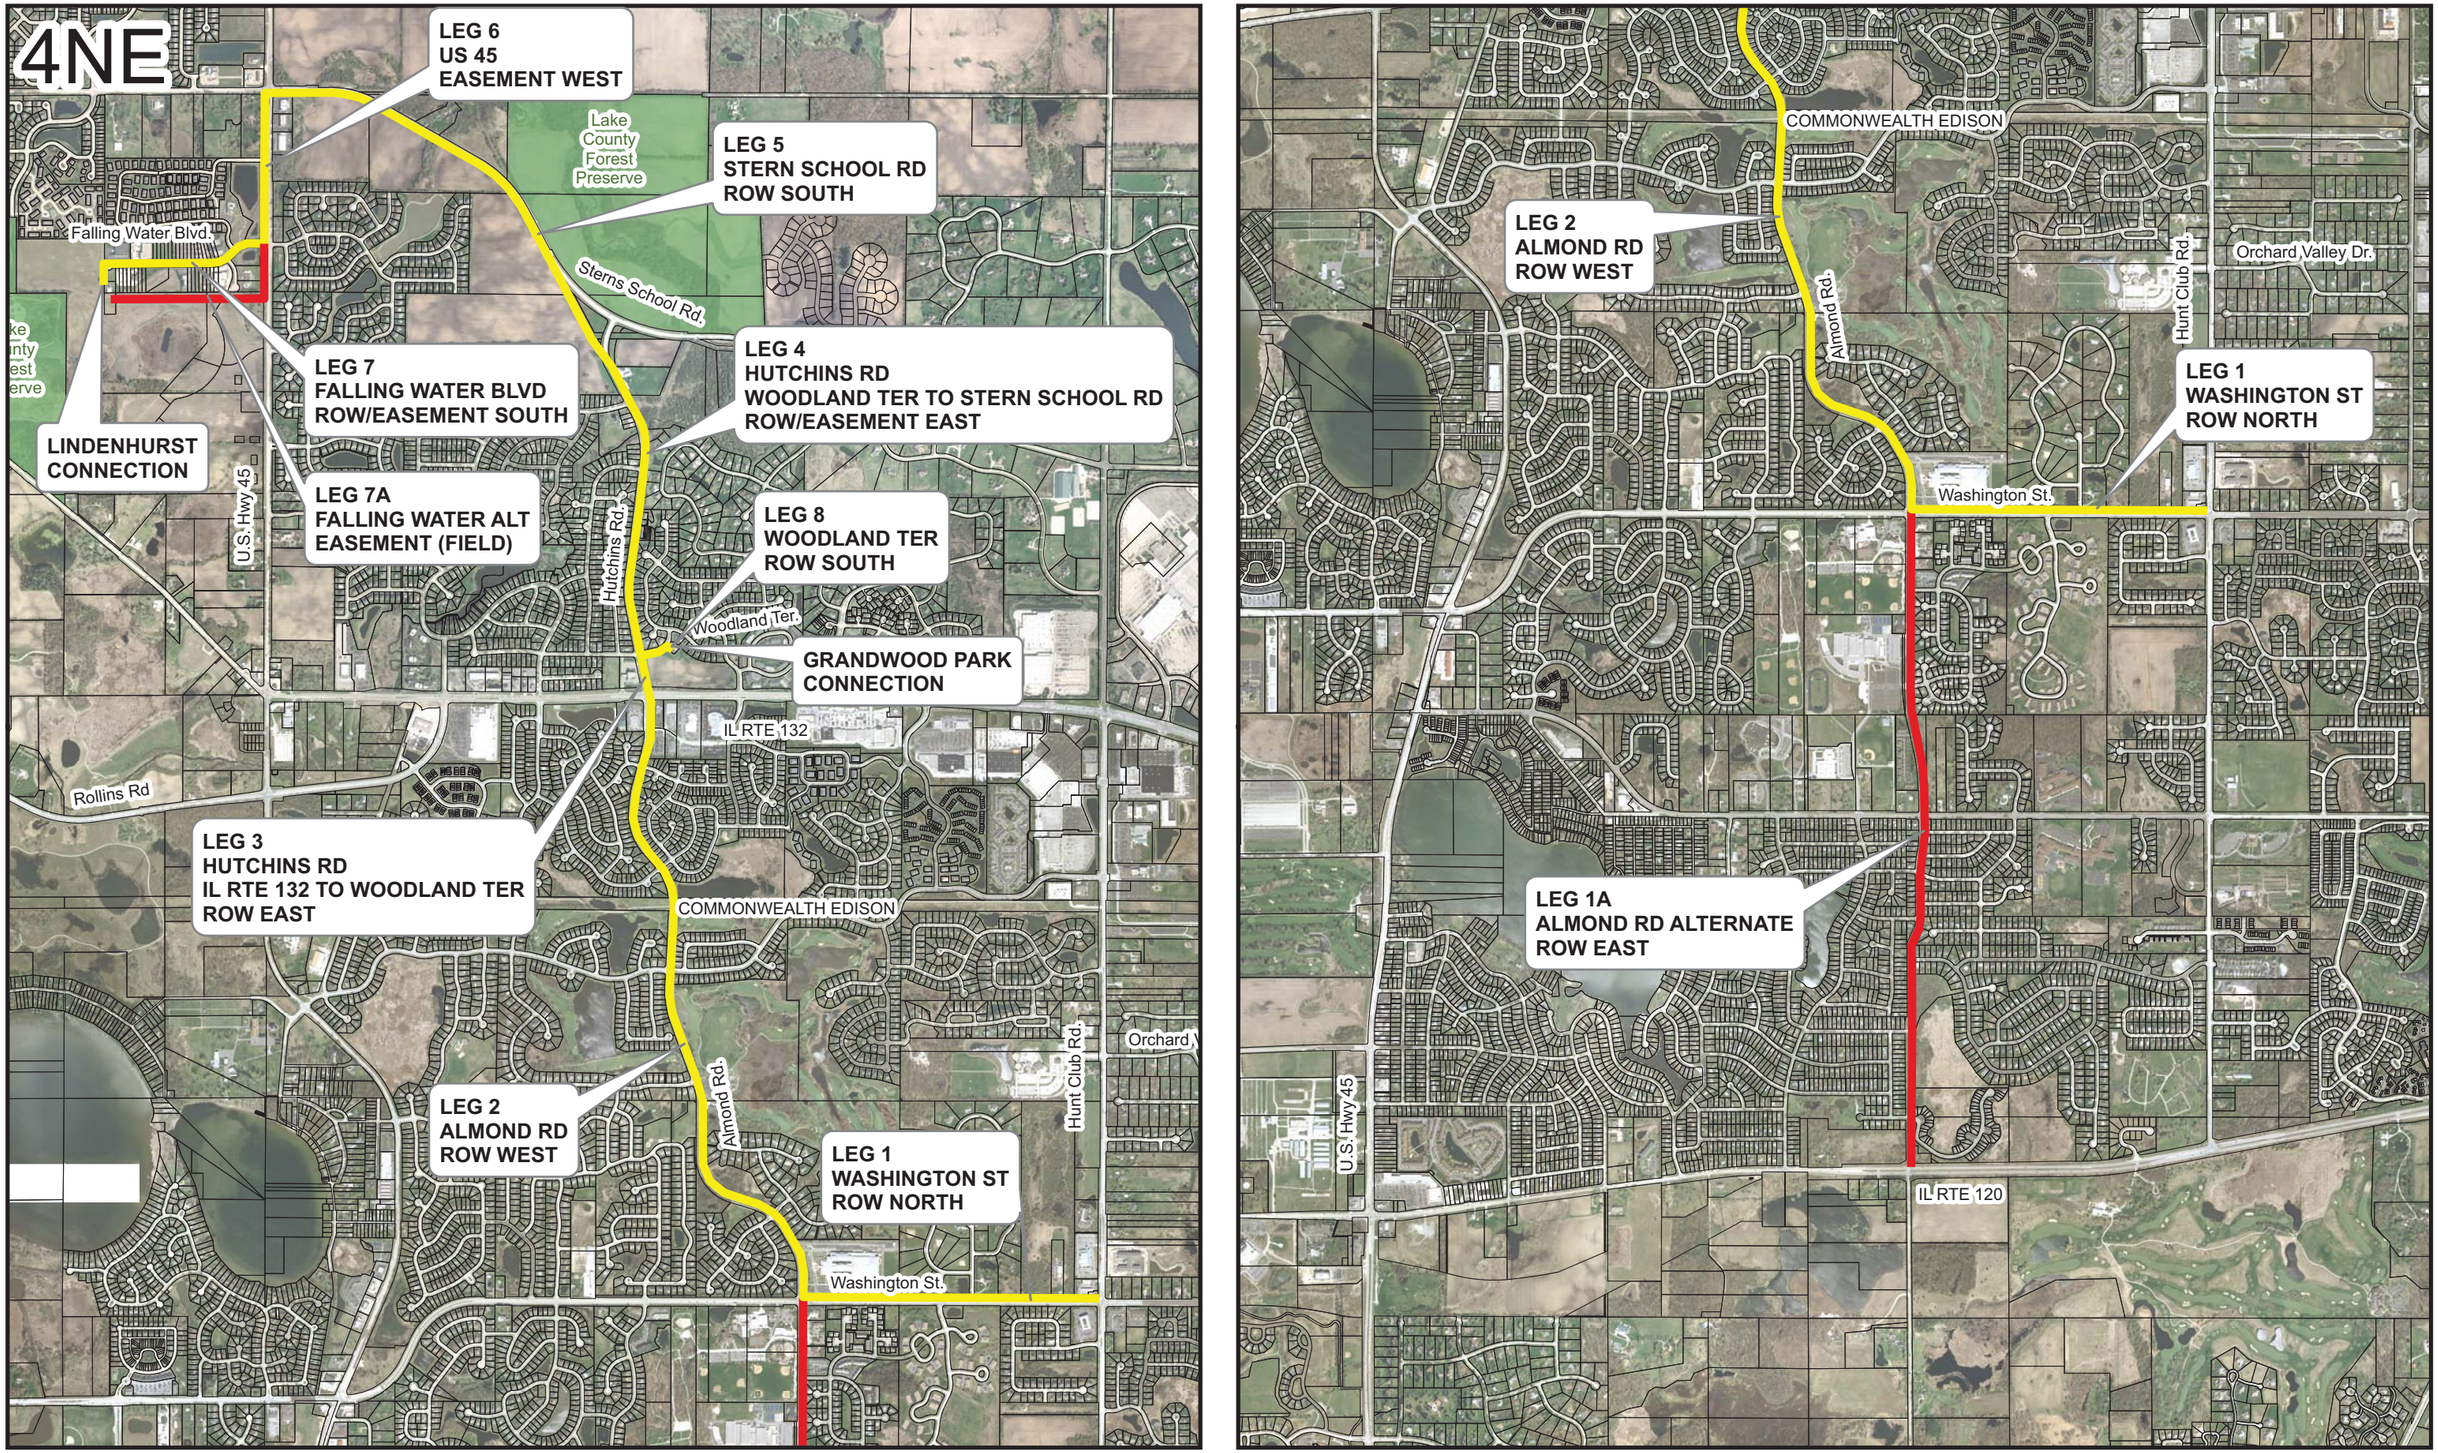

CDM Smith

Applied Technologies
Engineers - Architects

J:\5298\GRAPHICS\GIS\Route Study Maps\FIGURE 4NE - NORTHEAST ALT 4.MXD

FIGURE 1-2
CLCJAWA WATER SYSTEM EXPANSION ROUTE NORTHEAST PIPELINE
North Group Route Study