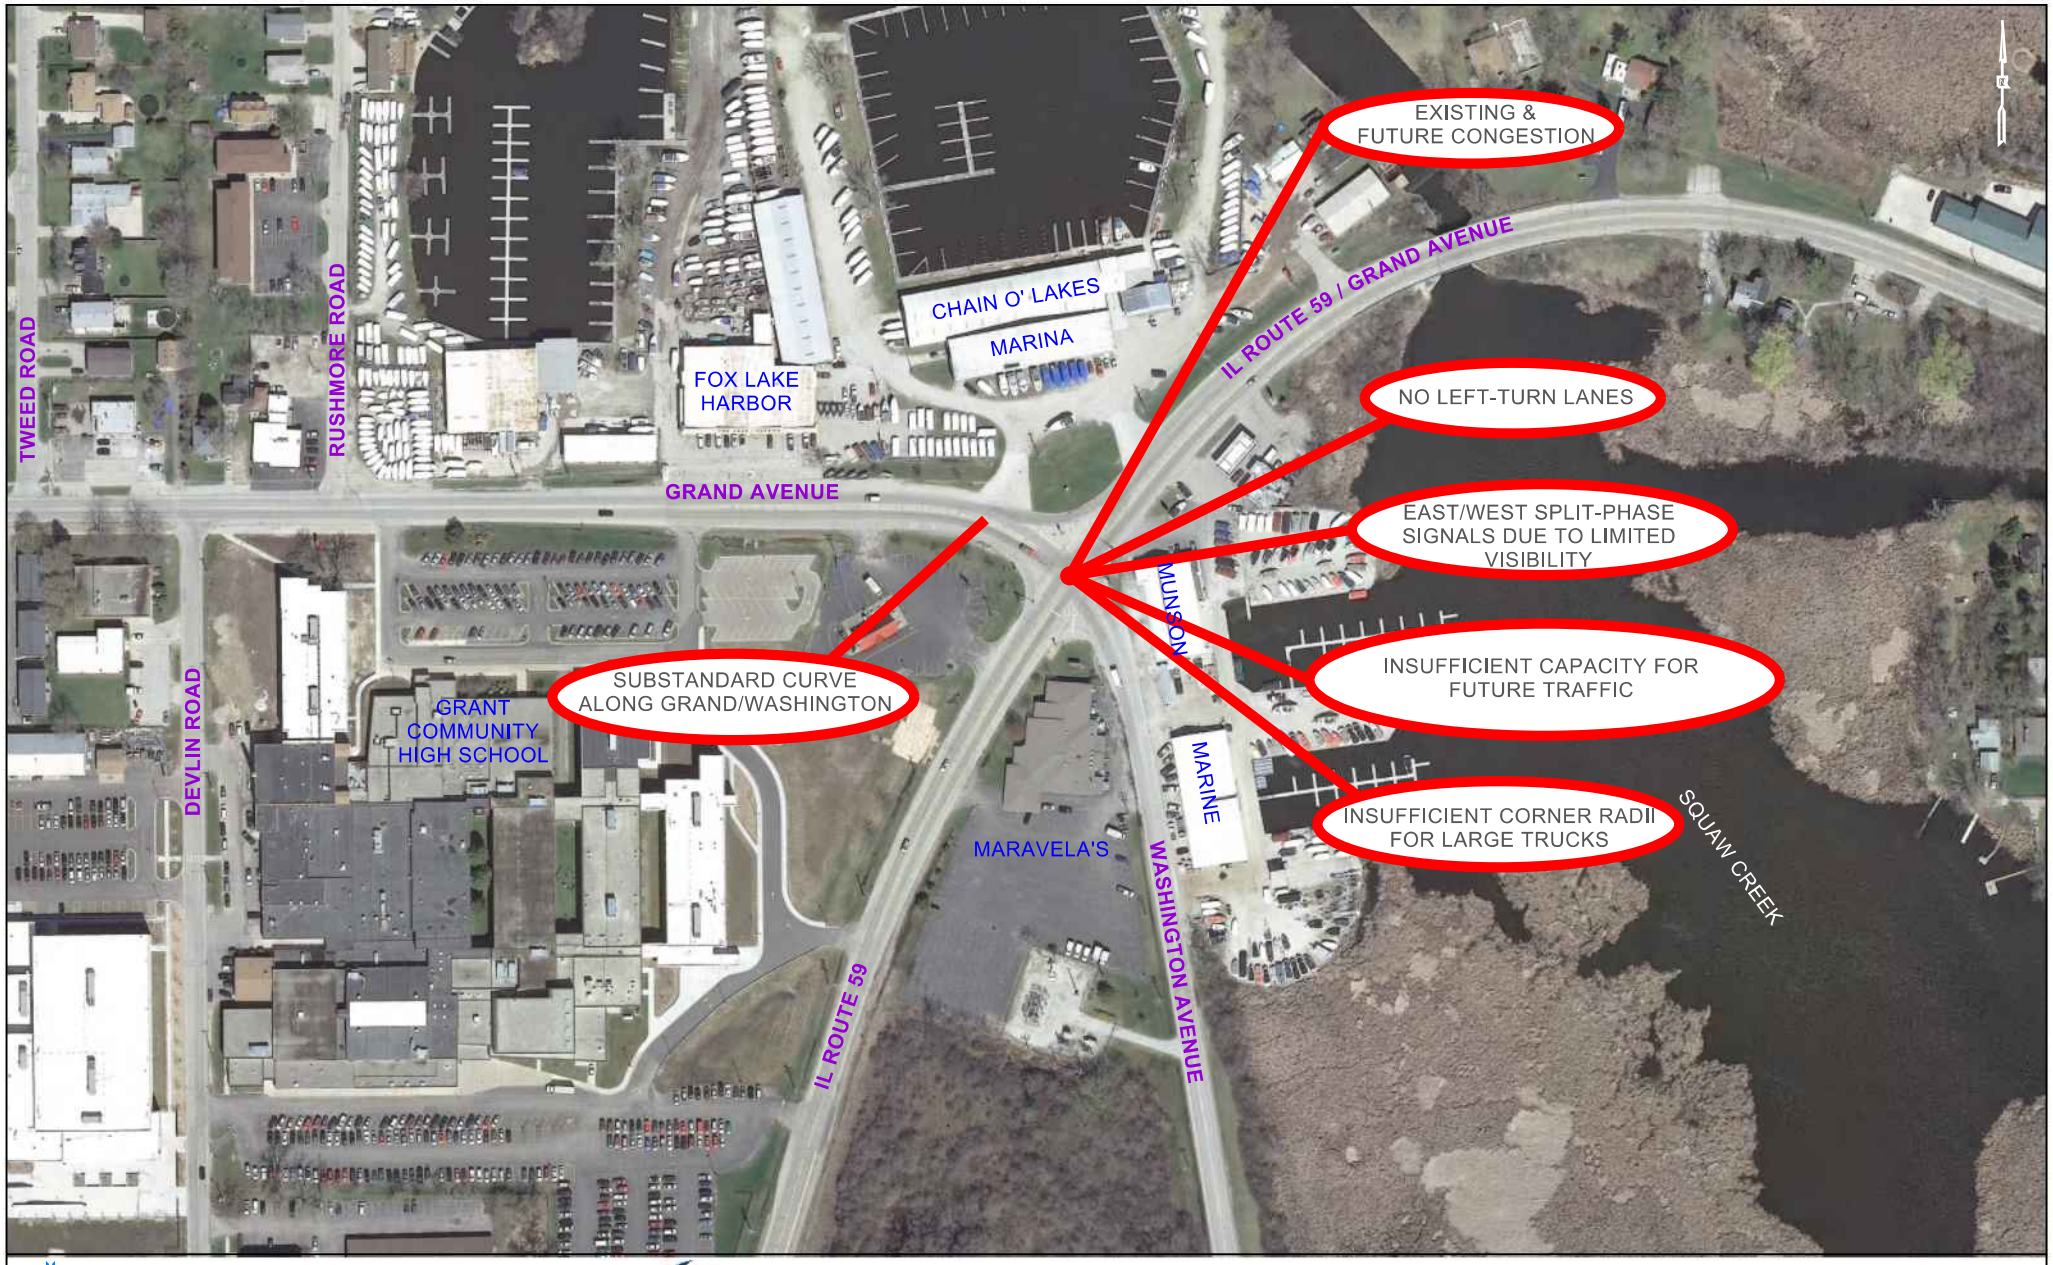

LakeCounty Division of Transportation

benesch
Alfred Benesch & Company
205 North Michigan Avenue, Suite 2400
Chicago, Illinois 60601
312-565-0450
Job No. 10138

IL 59 & GRAND

Grand Avenue at IL Route 59

0 75' 150'
scale in feet

Existing Intersection and Roadway Deficiencies