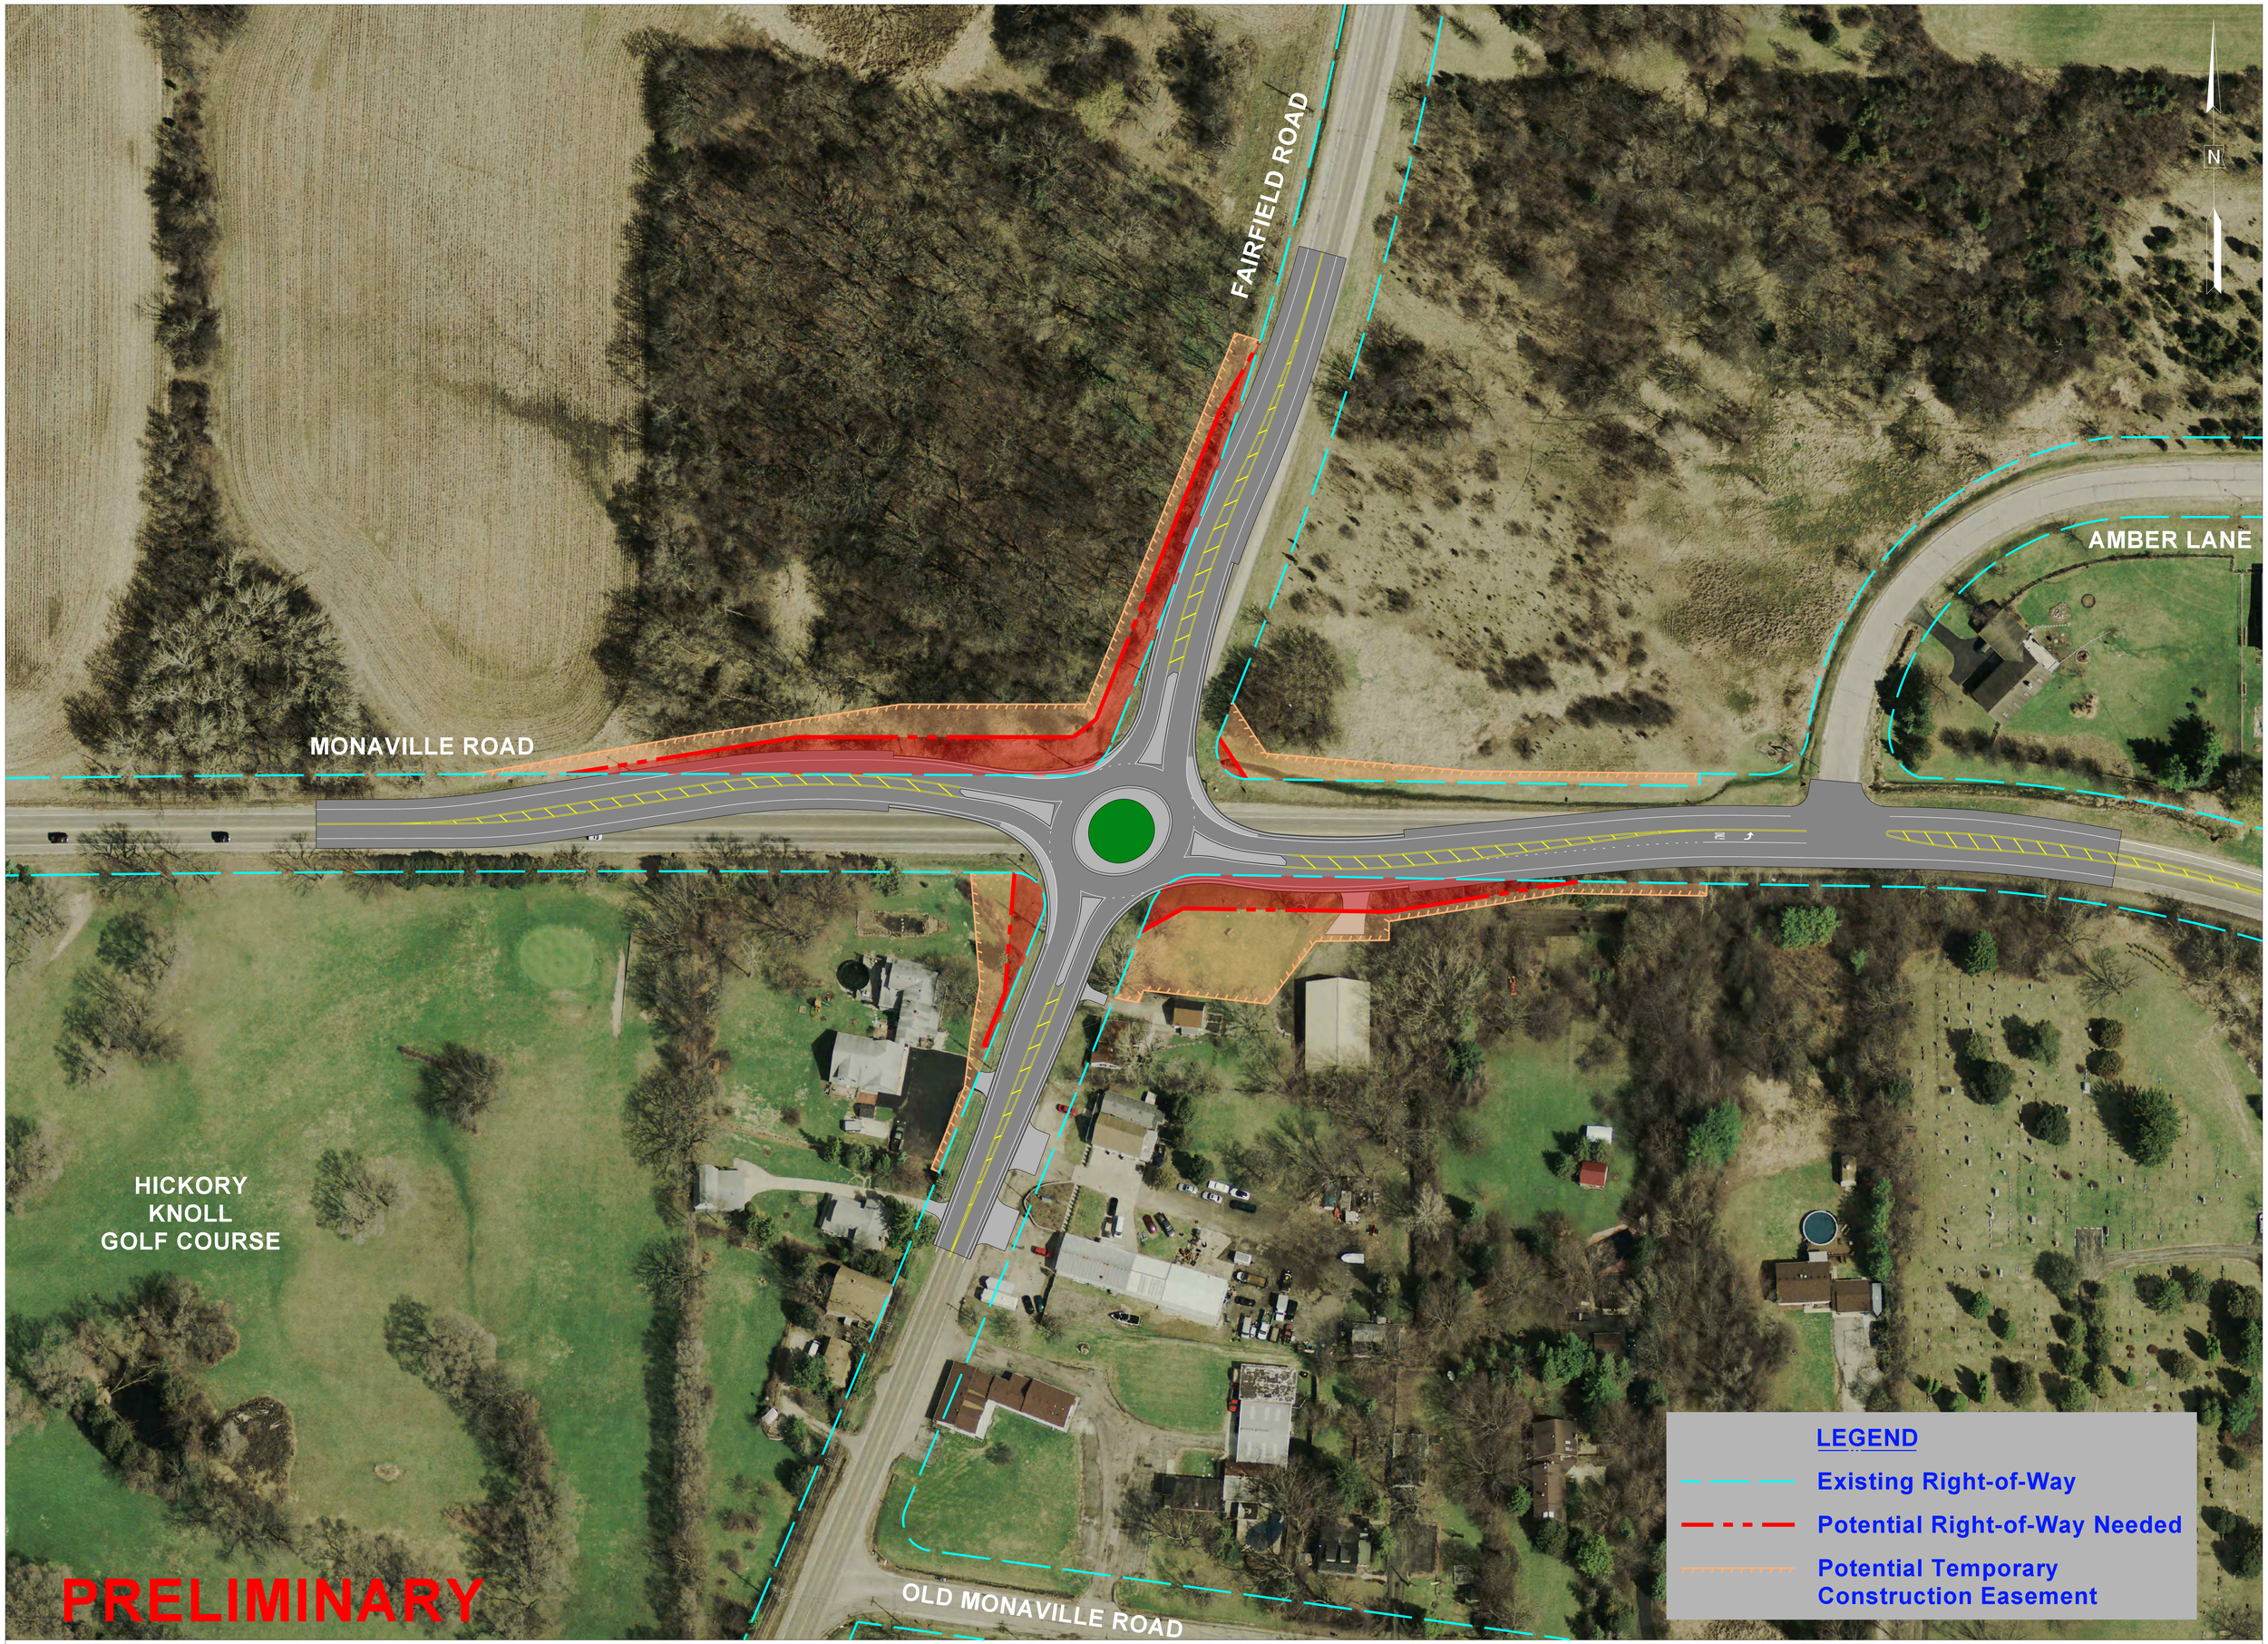

LakeCounty
Division of Transportation

benesch

Alfred Benesch & Company
205 North Michigan Avenue, Suite 2400
Chicago, Illinois 60601
312-565-0450 Job No. 10558

Fairfield Road and Monaville Road

0 40' 80'
scale in feet

1/31/2017

Roundabout Alternative A