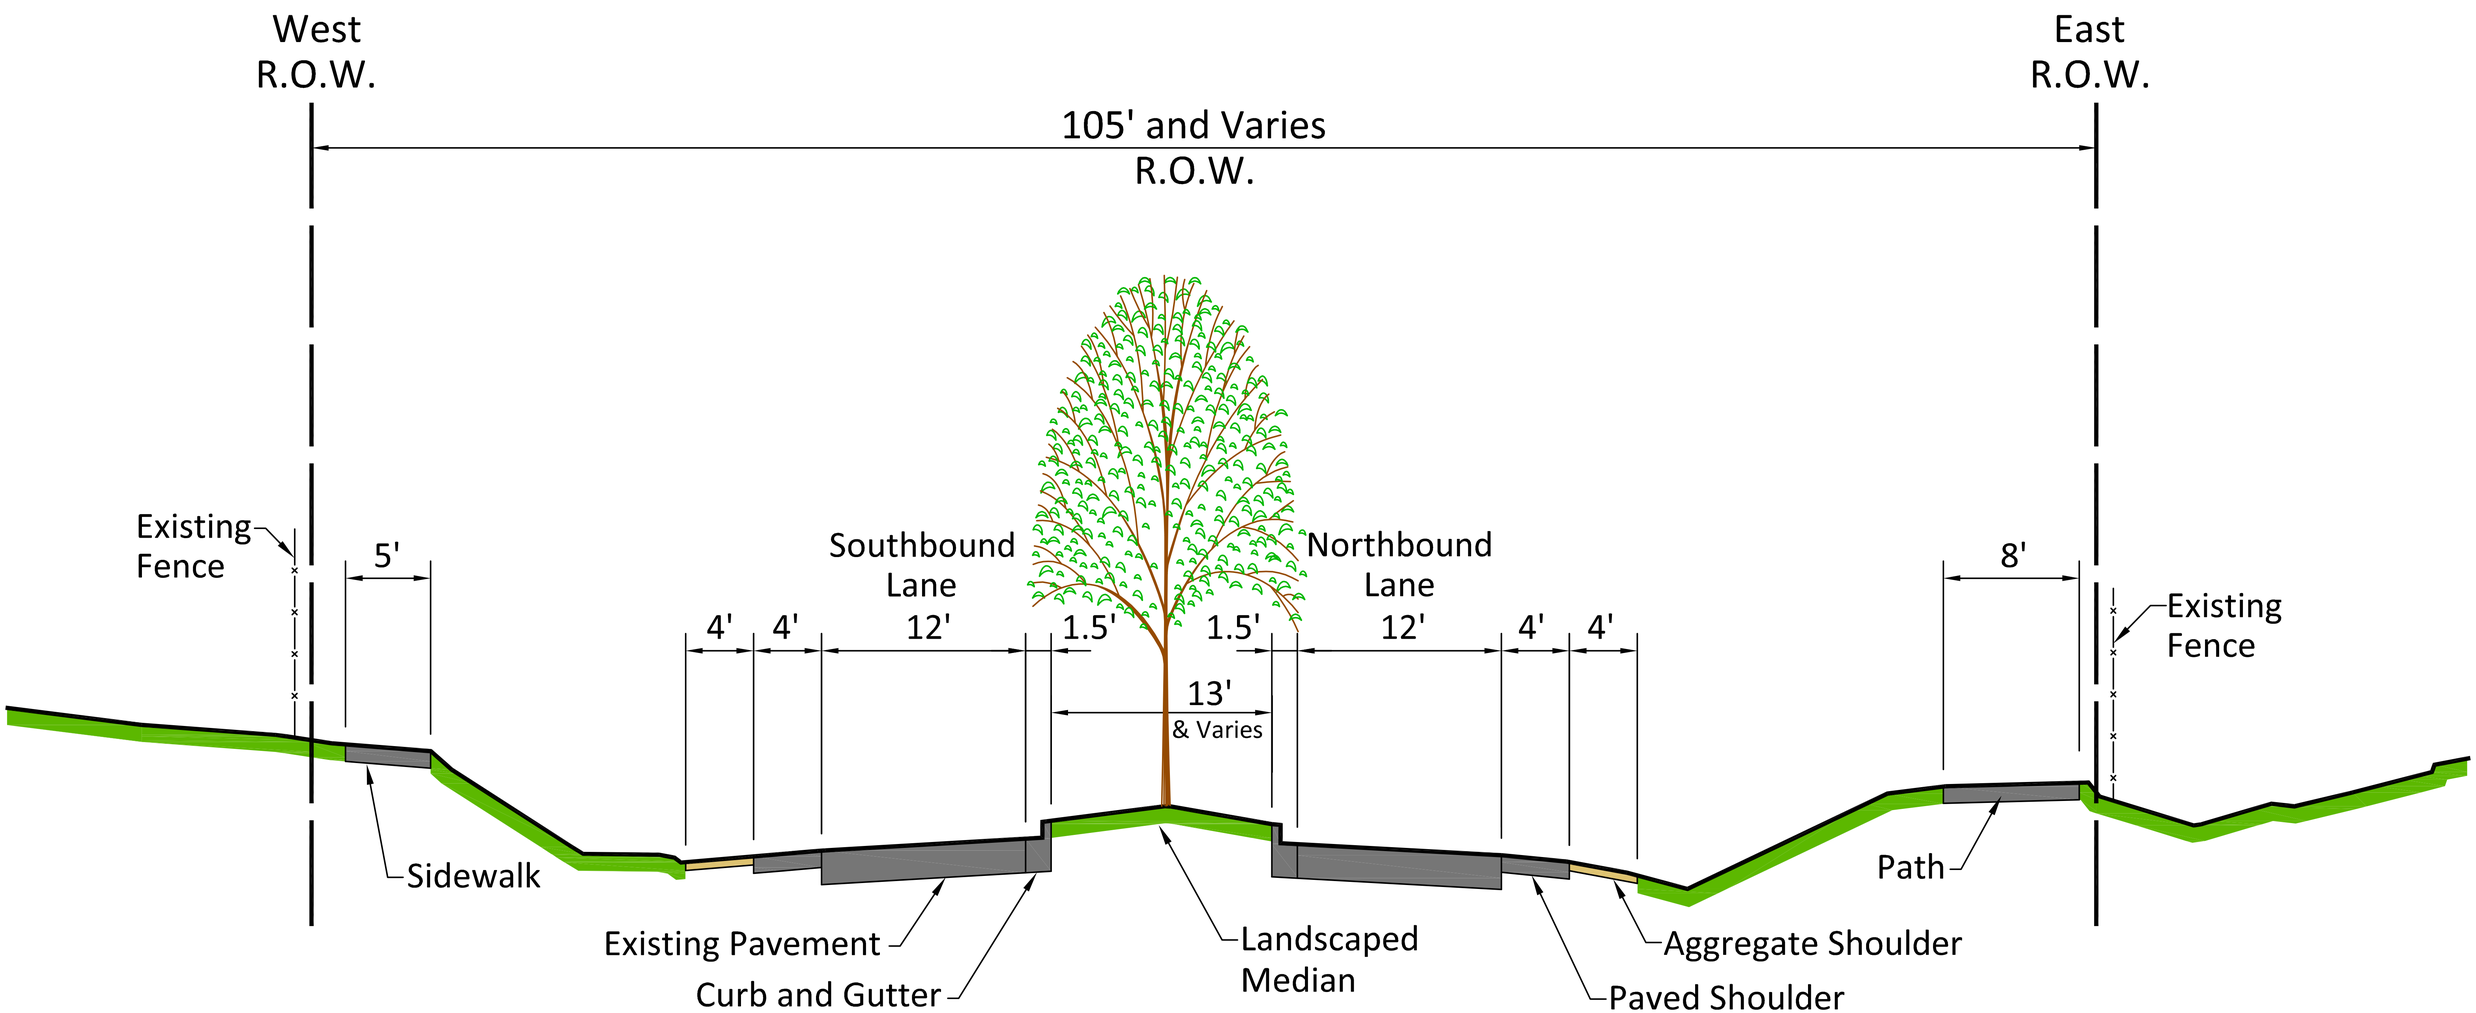

EXISTING TYPICAL CROSS SECTION
BUFFALO GROVE ROAD

IL. RTE. 22 TO DEERFIELD PARKWAY