Weiland Road / Lake Cook Road Phase I Study

WEILAND ROAD PREFERRED IMPROVEMENT

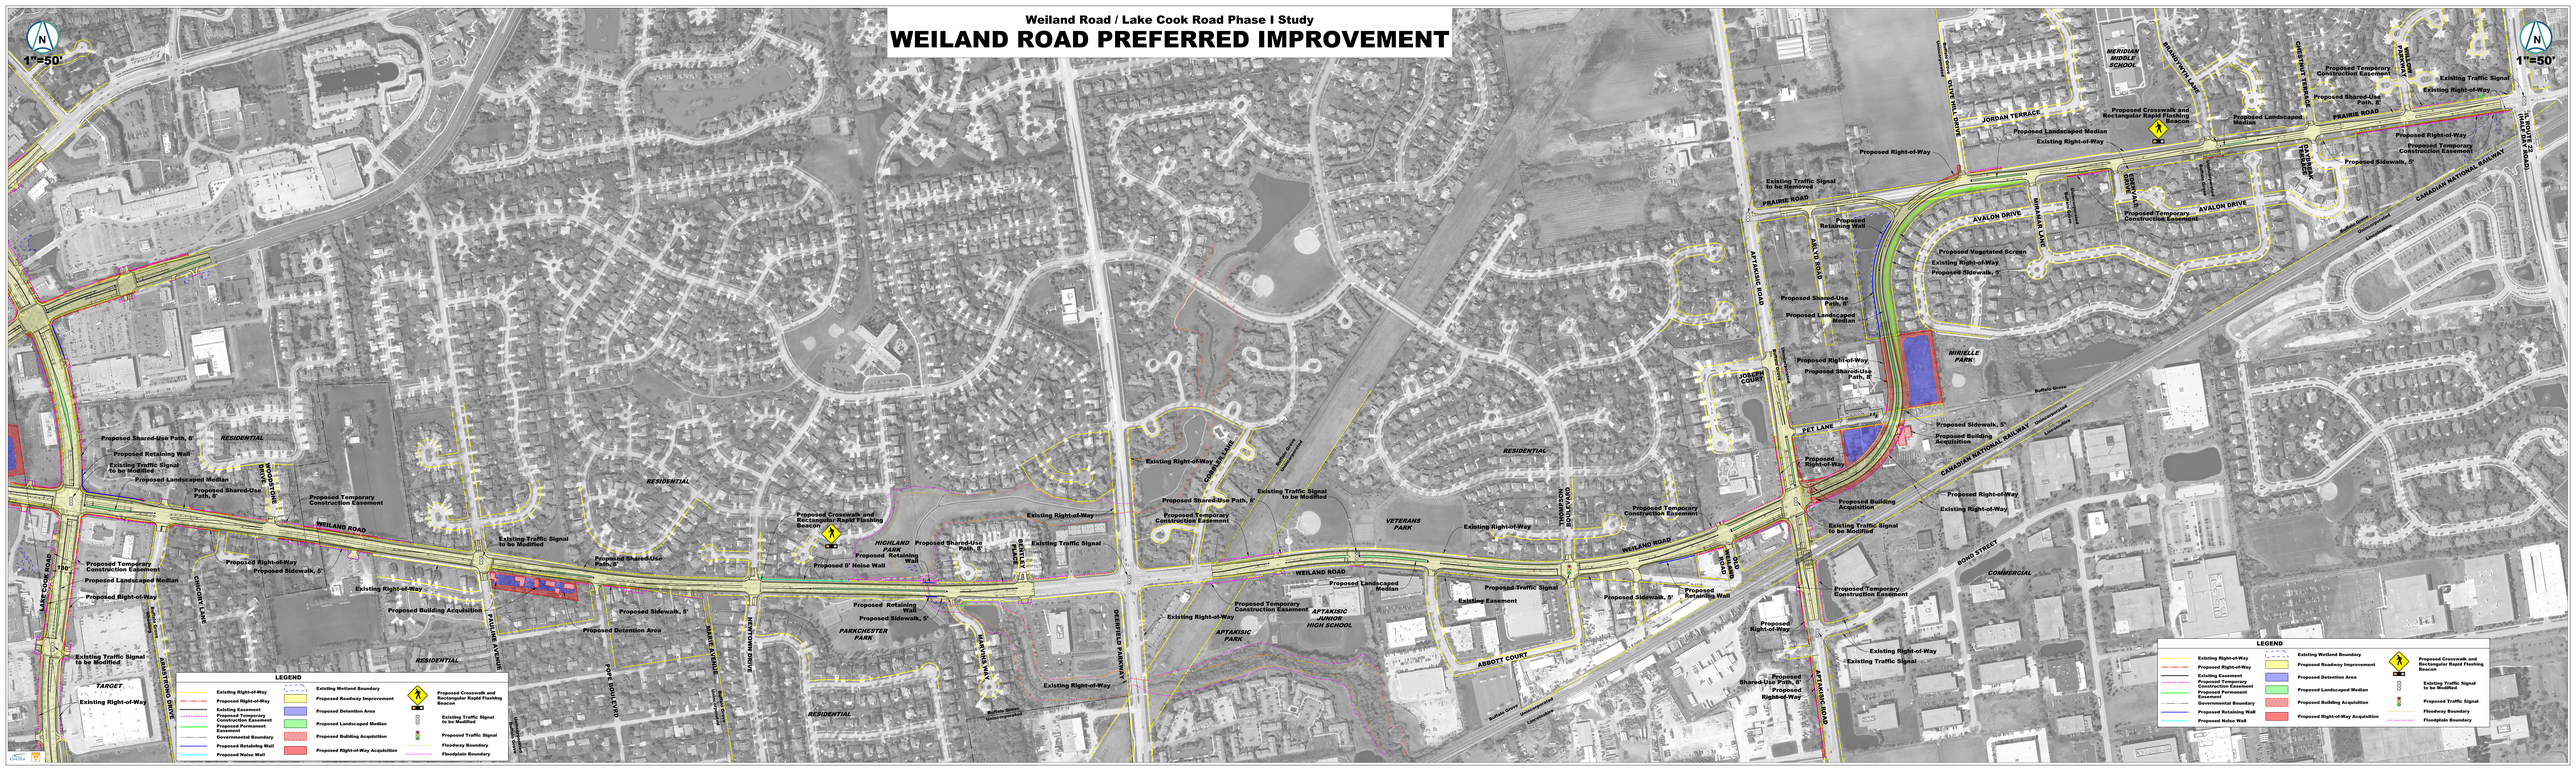
1"=50'
1"=50'
LEGEND
Existing Right-of-Way
Proposed Right-of-Way
Existing Easement
Proposed Temporary Construction Easement
Proposed Permanent Easement
Governmental Boundary
Proposed Retaining Wall
Proposed Noise Wall
Existing Wetland Boundary
Proposed Roadway Improvement
Proposed Detention Area
Proposed Landscaped Median
Proposed Building Acquisition
Proposed Right-of-Way Acquisition
Proposed Crosswalk and Rectangular Rapid Flashing Beacon
Existing Traffic Signal to be Modified
Proposed Traffic Signal
Floodway Boundary
Floodplain Boundary
WEILAND ROAD
LAKE COOK ROAD
PRAIRIE ROAD
AVALON DRIVE
JORDAN TERRACE
APTAKISIC ROAD
CANADIAN NATIONAL RAILWAY
BOND STREET
COMMERCIAL
RESIDENTIAL
VETERANS PARK
HIGHLAND PARK
PARKCHESTER PARK
APTAKISIC PARK
APTAKISIC JUNIOR HIGH SCHOOL
MERIDIAN MIDDLE SCHOOL
MIRIELLE PARK
TARGET
Existing Right-of-Way
Proposed Shared-Use Path, 8'
Proposed Retaining Wall
Existing Traffic Signal to be Modified
Proposed Landscaped Median
Proposed Shared-Use Path, 5'
Proposed Temporary Construction Easement
Proposed Right-of-Way
Proposed Sidewalk, 5'
Existing Right-of-Way
Proposed Building Acquisition
Proposed Detention Area
Proposed Retaining Wall
Proposed 8' Noise Wall
Proposed Sidewalk, 5'
Proposed Shared-Use Path, 8'
Existing Traffic Signal
Proposed Crosswalk and Rectangular Rapid Flashing Beacon
Existing Right-of-Way
Proposed Shared-Use Path, 8'
Existing Traffic Signal to be Modified
Proposed Temporary Construction Easement
Existing Right-of-Way
Proposed Landscaped Median
Proposed Temporary Construction Easement
Proposed Traffic Signal
Existing Easement
Proposed Sidewalk, 5'
Proposed Retaining Wall
Proposed Right-of-Way
Proposed Shared-Use Path, 8'
Proposed Right-of-Way
Existing Traffic Signal
Existing Traffic Signal to be Removed
Proposed Retaining Wall
Proposed Shared-Use Path, 8'
Proposed Landscaped Median
Proposed Right-of-Way
Proposed Shared-Use Path, 6'
Proposed Sidewalk, 5'
Proposed Building Acquisition
Proposed Right-of-Way
Existing Right-of-Way
Proposed Building Acquisition
Existing Traffic Signal to be Modified
Proposed Temporary Construction Easement
Proposed Retaining Wall
Proposed Right-of-Way
Proposed Shared-Use Path, 8'
Existing Traffic Signal
Existing Right-of-Way
Proposed Landscaped Median
Proposed Shared-Use Path, 8'
Proposed Landscaped Median
Existing Right-of-Way
Proposed Crosswalk and Rectangular Rapid Flashing Beacon
Proposed Temporary Construction Easement
Proposed Landscaped Median
Existing Right-of-Way
Proposed Temporary Construction Easement
Proposed Sidewalk, 5'
Existing Right-of-Way
Proposed Temporary Construction Easement
Existing Traffic Signal
Existing Right-of-Way
Proposed Shared-Use Path, 8'
Proposed Right-of-Way
Proposed Vegetated Screen
Existing Right-of-Way
Proposed Sidewalk, 5'
Proposed Temporary Construction Easement
Proposed Crosswalk and Rectangular Rapid Flashing Beacon
Proposed Landscaped Median
Existing Right-of-Way
Proposed Temporary Construction Easement
Existing Traffic Signal
Existing Right-of-Way
Proposed Shared-Use Path, 8'
Proposed Landscaped Median
Proposed Right-of-Way
Proposed Sidewalk, 5'
Proposed Building Acquisition
Proposed Right-of-Way
Existing Right-of-Way
Proposed Building Acquisition
Existing Traffic Signal to be Modified
Proposed Temporary Construction Easement
Existing Right-of-Way
Existing Traffic Signal
Proposed Right-of-Way
Proposed Shared-Use Path, 8'
Proposed Right-of-Way
Proposed Retaining Wall
Proposed Right-of-Way
Proposed Shared-Use Path, 8'
Proposed Right-of-Way
Existing Right-of-Way
Existing Traffic Signal
Existing Right-of-Way
Existing Traffic Signal to be Modified
Proposed Shared-Use Path, 8'
Proposed Retaining Wall
Proposed Landscaped Median
Proposed Shared-Use Path, 5'
Proposed Temporary Construction Easement
Proposed Right-of-Way
Proposed Sidewalk, 5'
Existing Right-of-Way
Proposed Building Acquisition
Proposed Detention Area
Proposed Sidewalk, 5'
Existing Right-of-Way
Proposed Building Acquisition
Proposed Detention Area
Proposed Sidewalk, 5'
Proposed Retaining Wall
Proposed Noise Wall
Existing Right-of-Way
Proposed Shared-Use Path, 8'
Proposed Temporary Construction Easement
Existing Right-of-Way
Proposed Temporary Construction Easement
Existing Right-of-Way
Proposed Temporary Construction Easement
Existing Right-of-Way
Existing Traffic Signal
Existing Right-of-Way
Existing Traffic Signal to be Modified
Existing Right-of-Way
Existing Traffic Signal to be Modified
Existing Right-of-Way
Existing Traffic Signal to be Modified